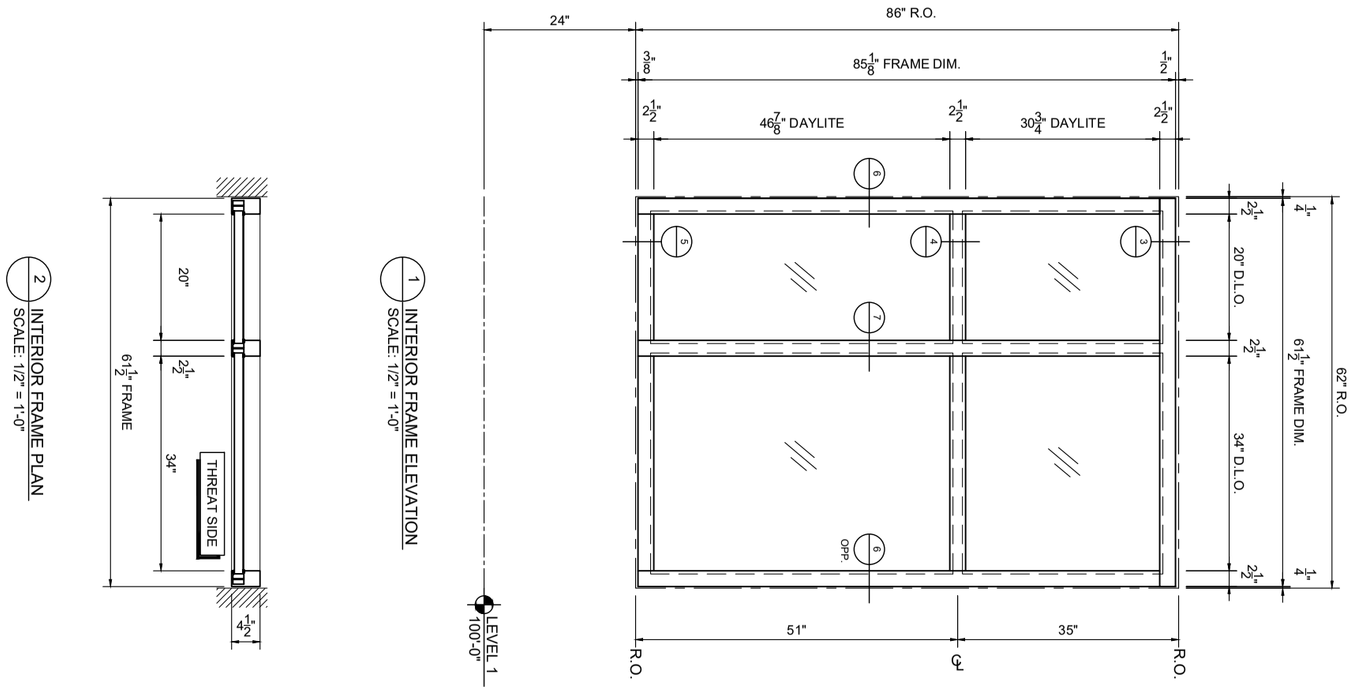

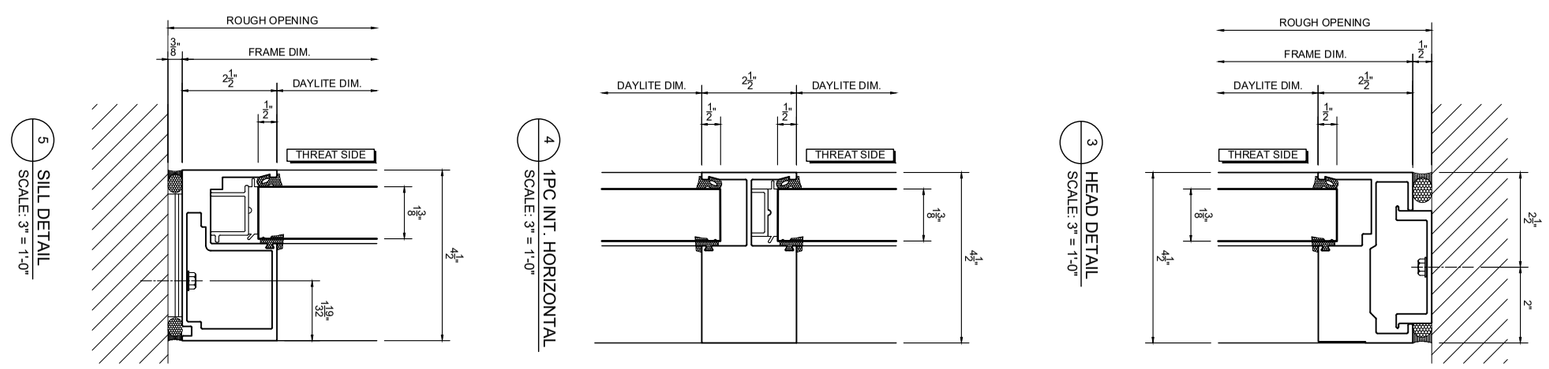

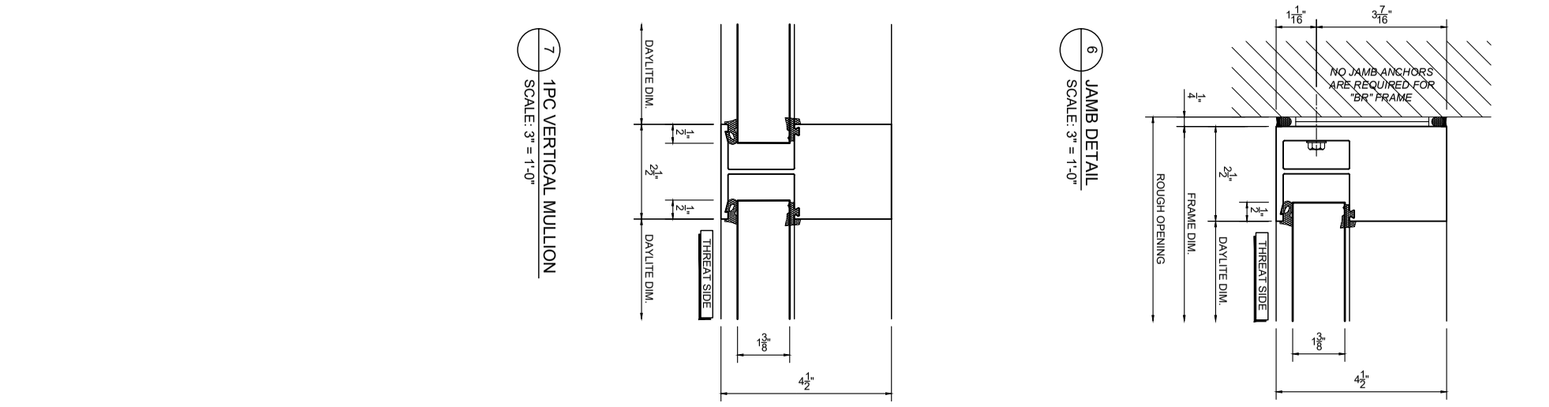

INSULGARD SECURITY PRODUCTS

1291 RICKETT ROAD BRIGHTON, MI 48116
PHONE (810) 844 - 0776 FAX (810) 844 - 0920

SCALE: AS INDICATED
DRAWN BY:
DATE:

REVISIONS:
NO. DATE DESCRIPTION

LOCATION:

44-450 - SALES DRAWING

ELEVATION & DETAILS
UL LEVEL 3

SHEET NUMBER: 1 of 1
JOB NUMBER:

DISCLAIMER:
THE INFORMATION CONTAINED IN THIS DRAWING IS CONFIDENTIAL. IT IS THE EXCLUSIVE PROPERTY OF "INSULGARD". AUTHORIZED USE MUST BE APPROVED BY "INSULGARD". ANY UNAUTHORIZED REPRODUCTION AND/OR DISTRIBUTION IS PROHIBITED.